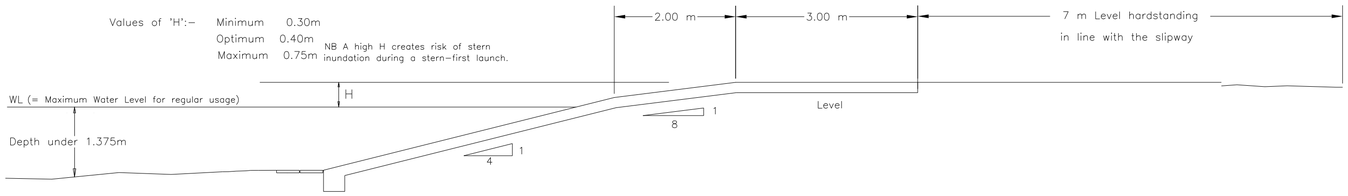

Sections A–A

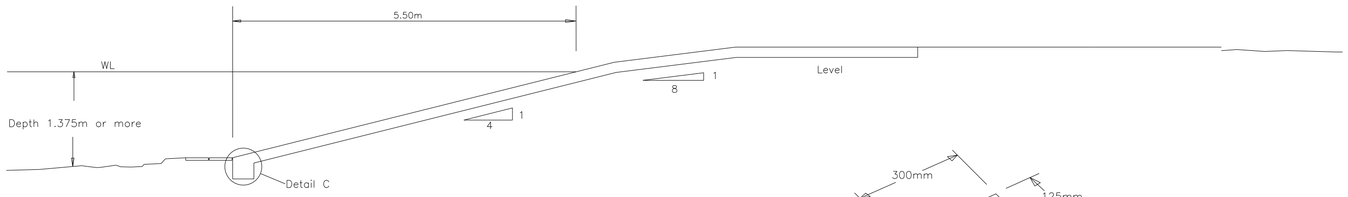

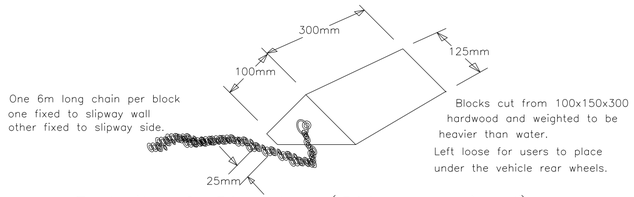

Detail of Chocks (2No required)

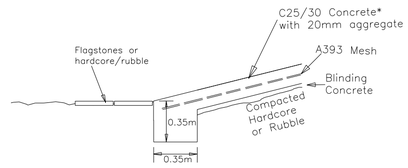

Detail C

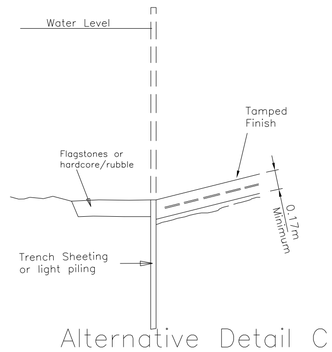

Alternative Detail C

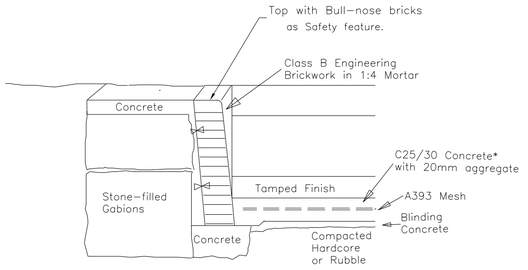

Detail D

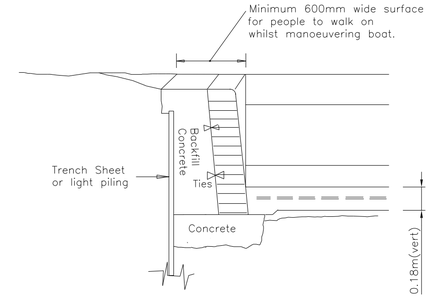

Alternative Detail D

Section B–B

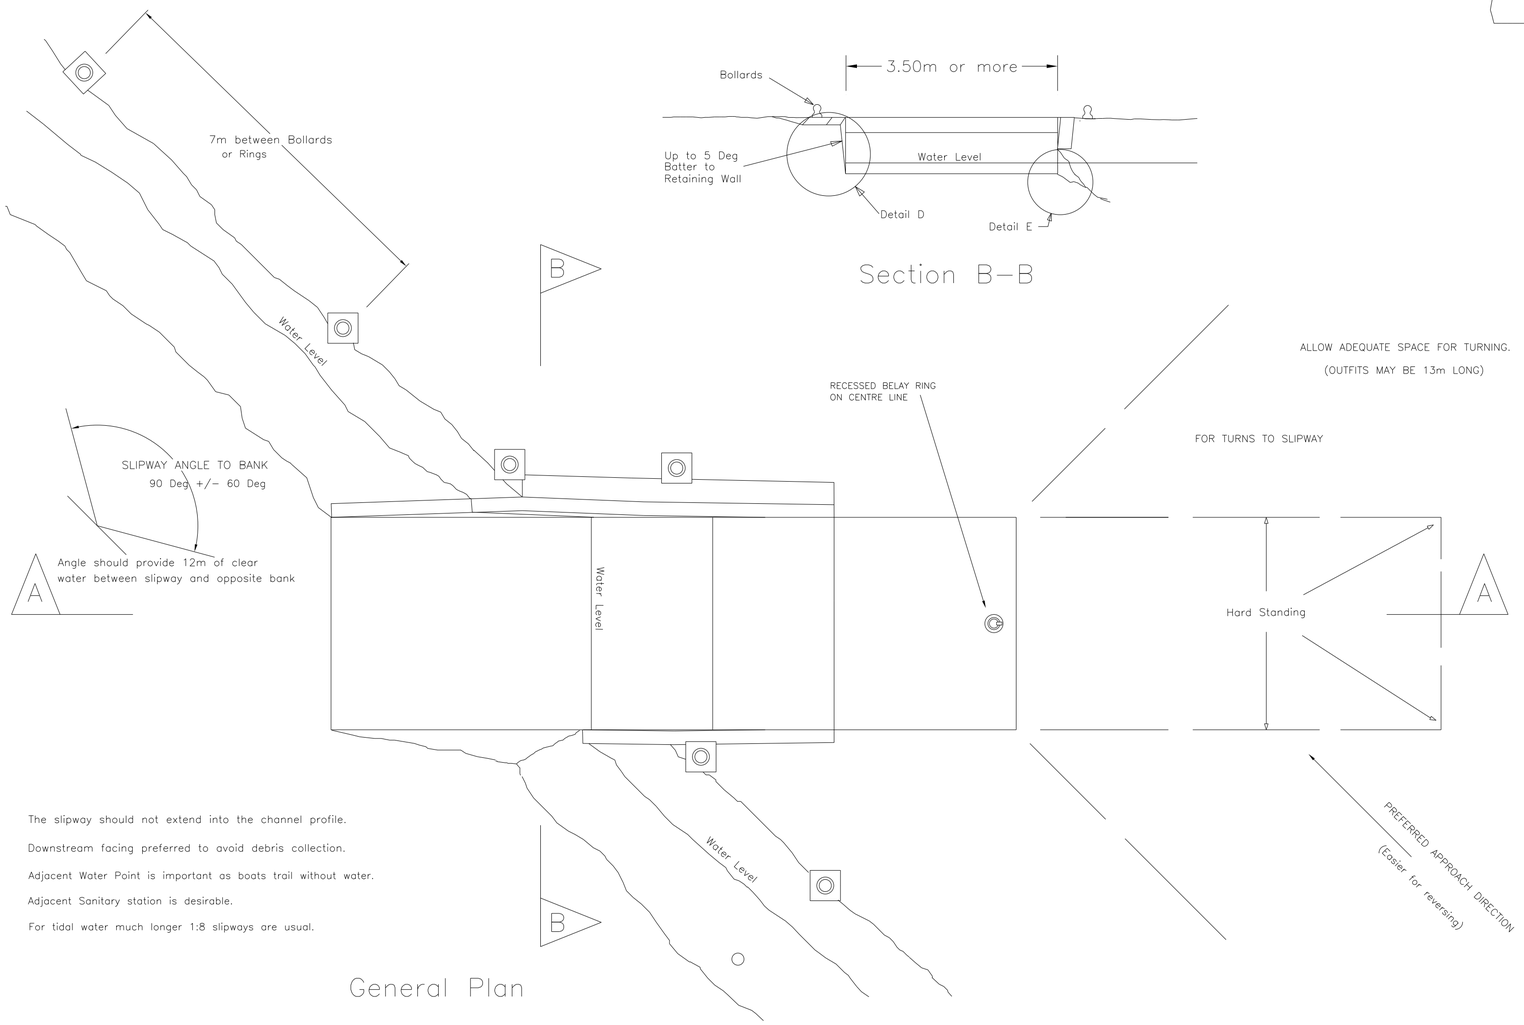

General Plan

The slipway should not extend into the channel profile.

Downstream facing preferred to avoid debris collection.

Adjacent Water Point is important as boats trail without water.

Adjacent Sanitary station is desirable.

For tidal water much longer 1:8 slipways are usual.

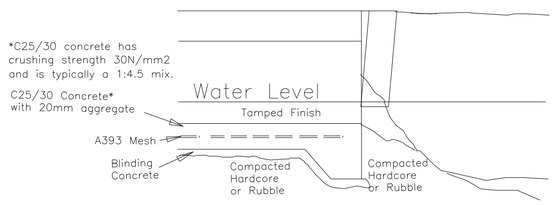

Detail E

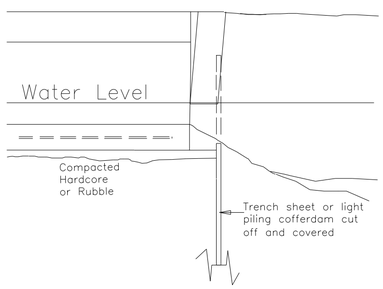

Alternative Detail E

COPY
MASTER IS ON
waterways.org.uk

Inland Waterways Association

TITLE:

STANDARD SLIPWAY (2012)

Based onStandard Slipway Specification, June 1990 by Ron Martin (updated)

SCALE: 1:100,1:50

ORG: R Sutton June 97
REV: D Smith Dec 97
REV: RDS Nov 2012